



Sanitized - Approved For
Release :
CIA-RDP74-00005R00010017000
2-4

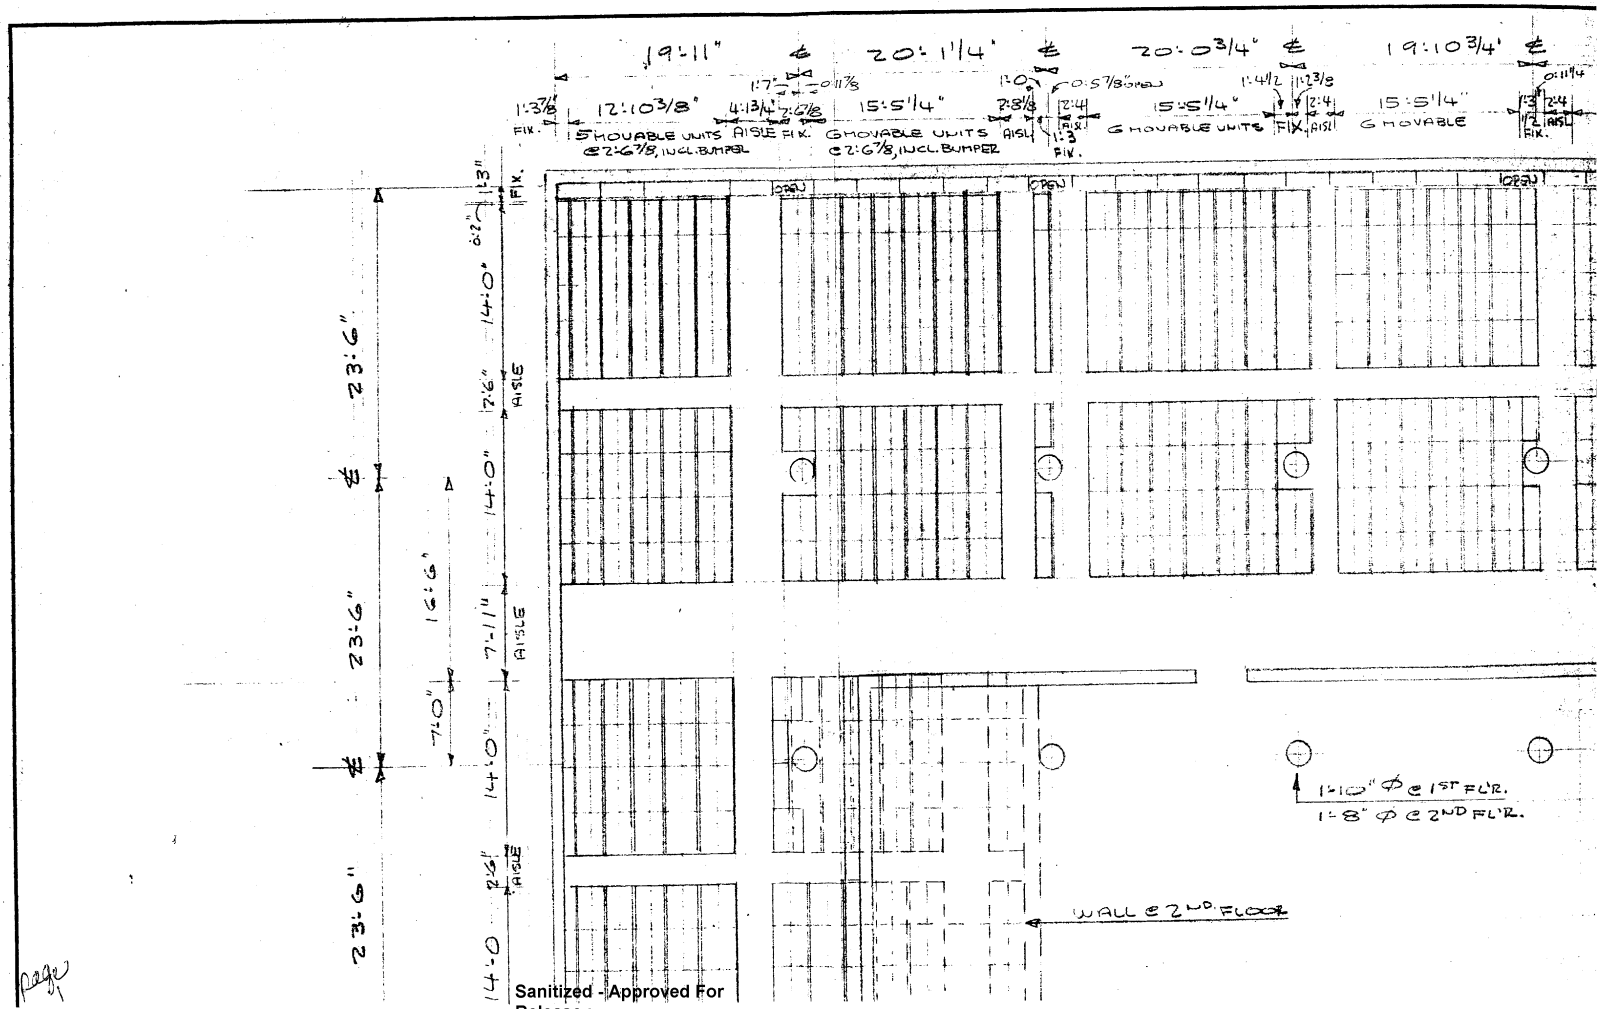


Sanitized - Approved For Release :

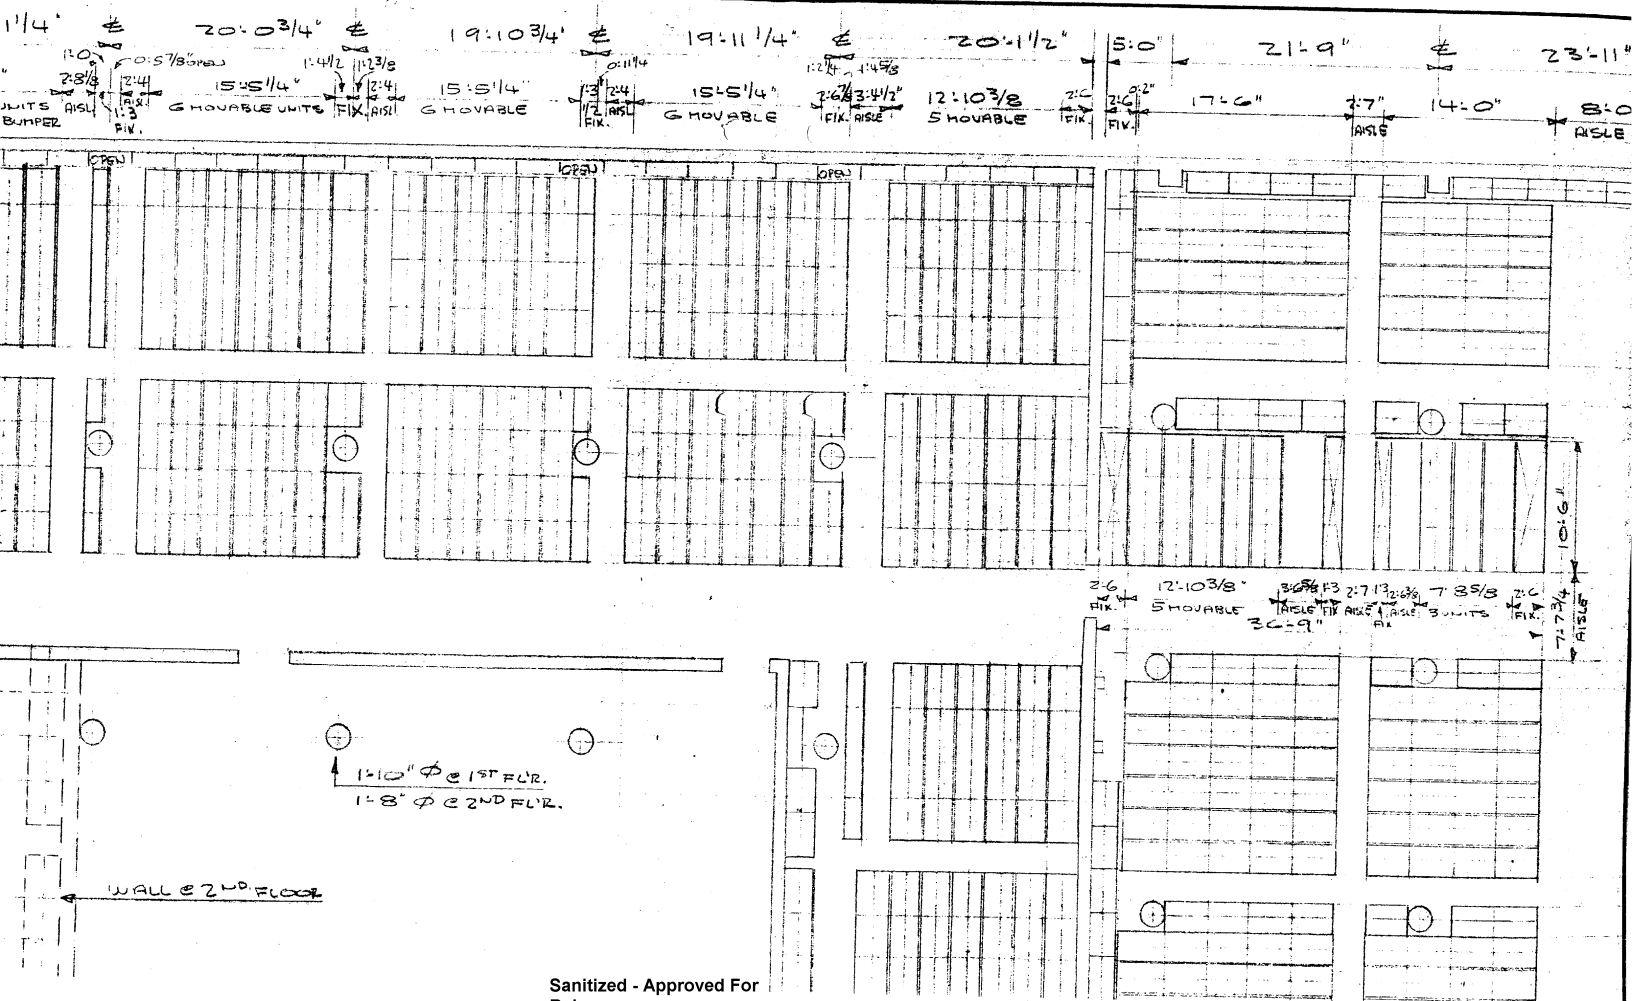




Sanitized - Approved For
 Release :
 CIA-RDP74-00005R0001001700
 0214

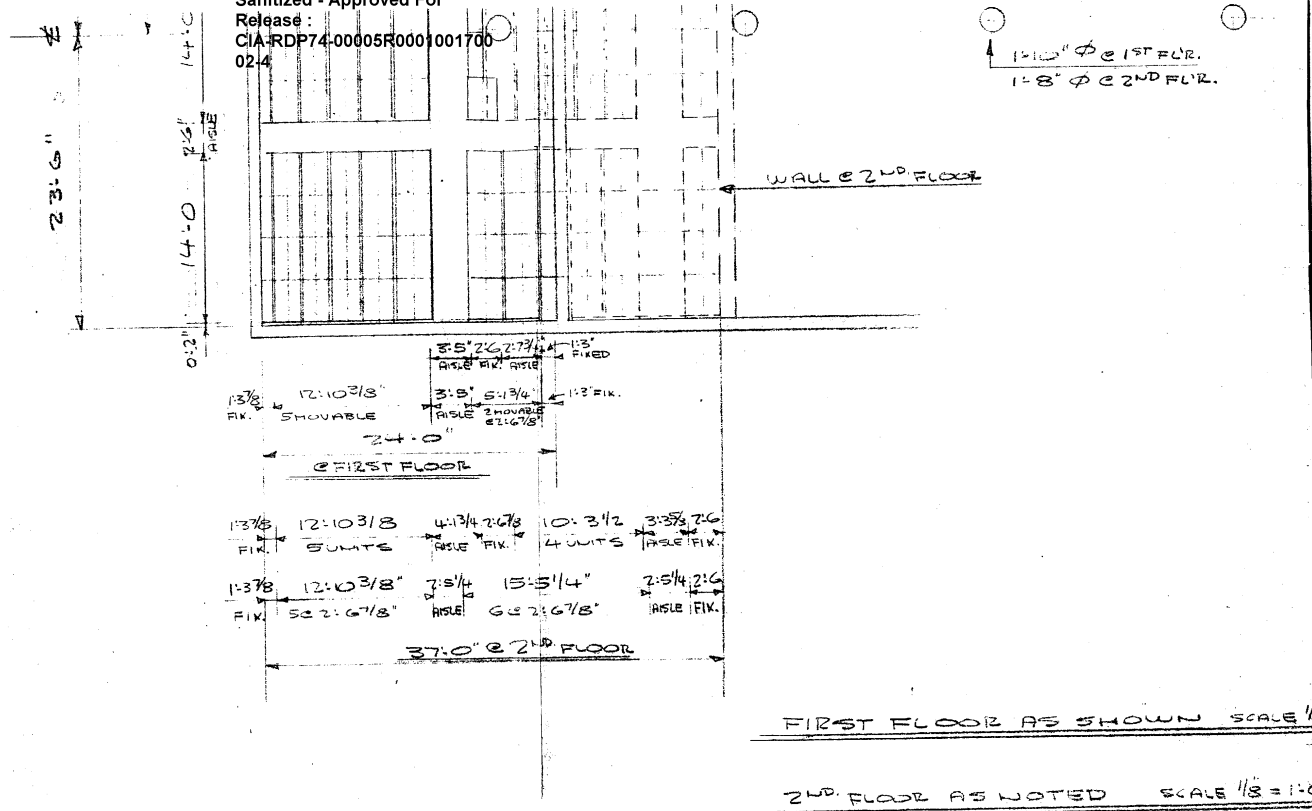

Sanitized - Approved For
Release :
CIA-RDP74-00005R000100170

1'-10" ϕ @ 1ST FLOOR
1'-8" ϕ @ 2ND FLOOR

WALL @ 2ND FLOOR

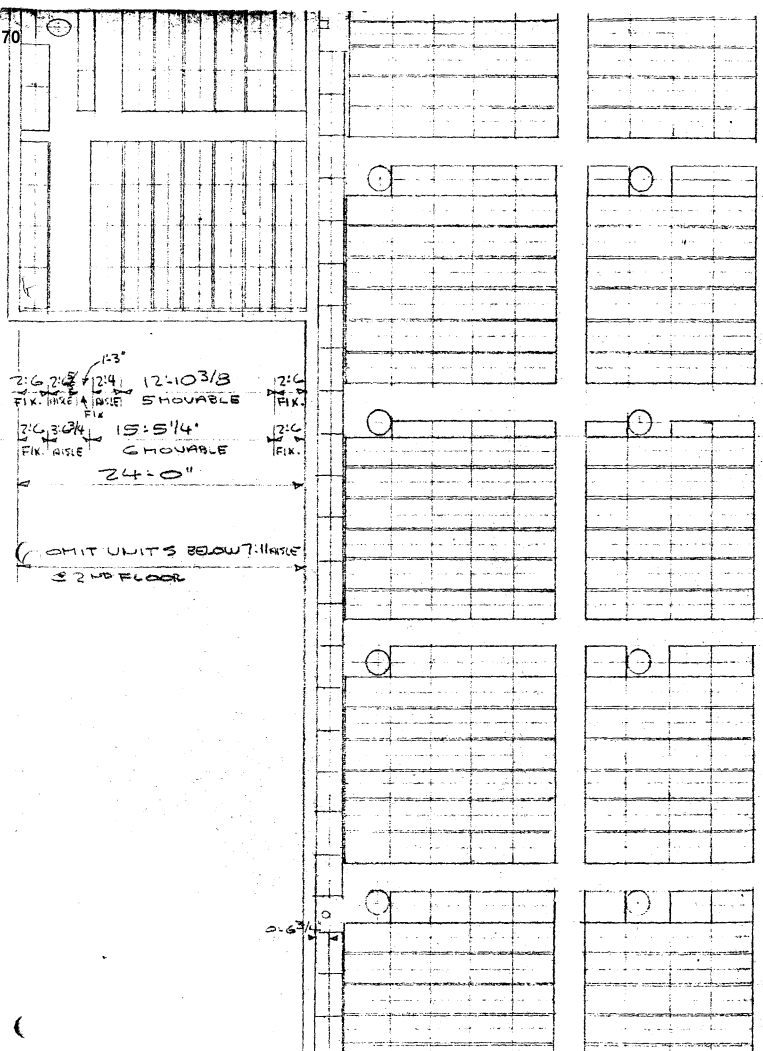

FIRST FLOOR AS SHOWN SCALE 1/8" = 1'-0"

2ND FLOOR AS NOTED SCALE 1/8" = 1'-0"

Sanitized - Approved For
Release :

Sanitized - Approved For Release
CIA-RDP74-00005R00010017
0002-4


Sanitized - Approved For Release :

page 6 of 6

Sanitized - Approved For

Release :

CIA-RDP74-00005R0001001700

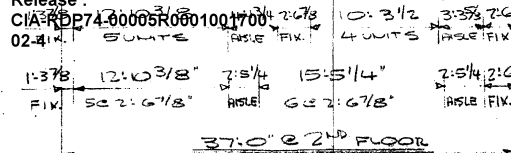

FIRST FLOOR AS SHOWN SCALE


2ND FLOOR AS NOTED SCALE 1/8" = 1'

Sanitized - Approved For
Release :
CIA-RDP74-00005R00010017
0002-4

10'-3 1/2" 3'-5 7/8" 2'-6"
4 UNITS ASLE FIX.
5'-1/4" 2'-5 1/4" 2'-6"
1'-6 7/8" ASLE FIX.
FLOOR

FIRST FLOOR AS SHOWN SCALE 1/8" = 1'-0"

2ND FLOOR AS NOTED SCALE 1/8" = 1'-0"

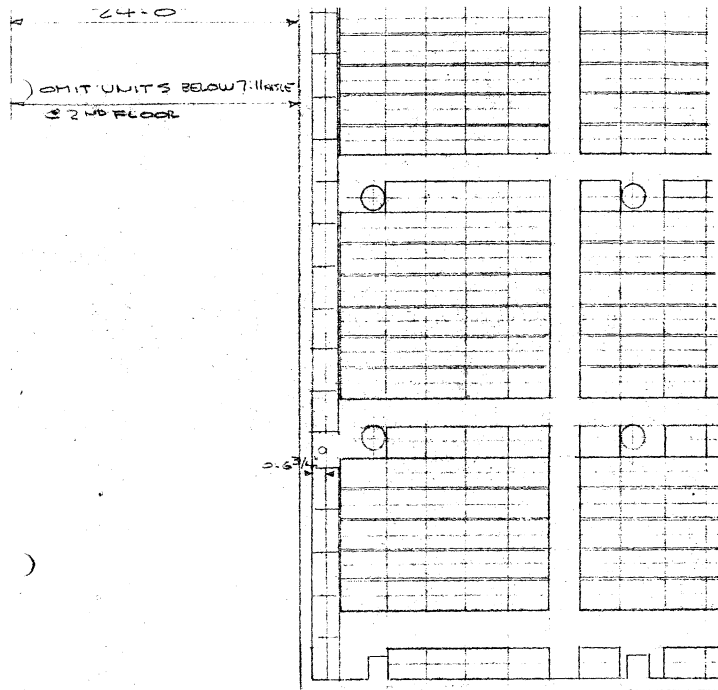

4-0"

UNITS BELOW 7:11 hrs

FLOOR

